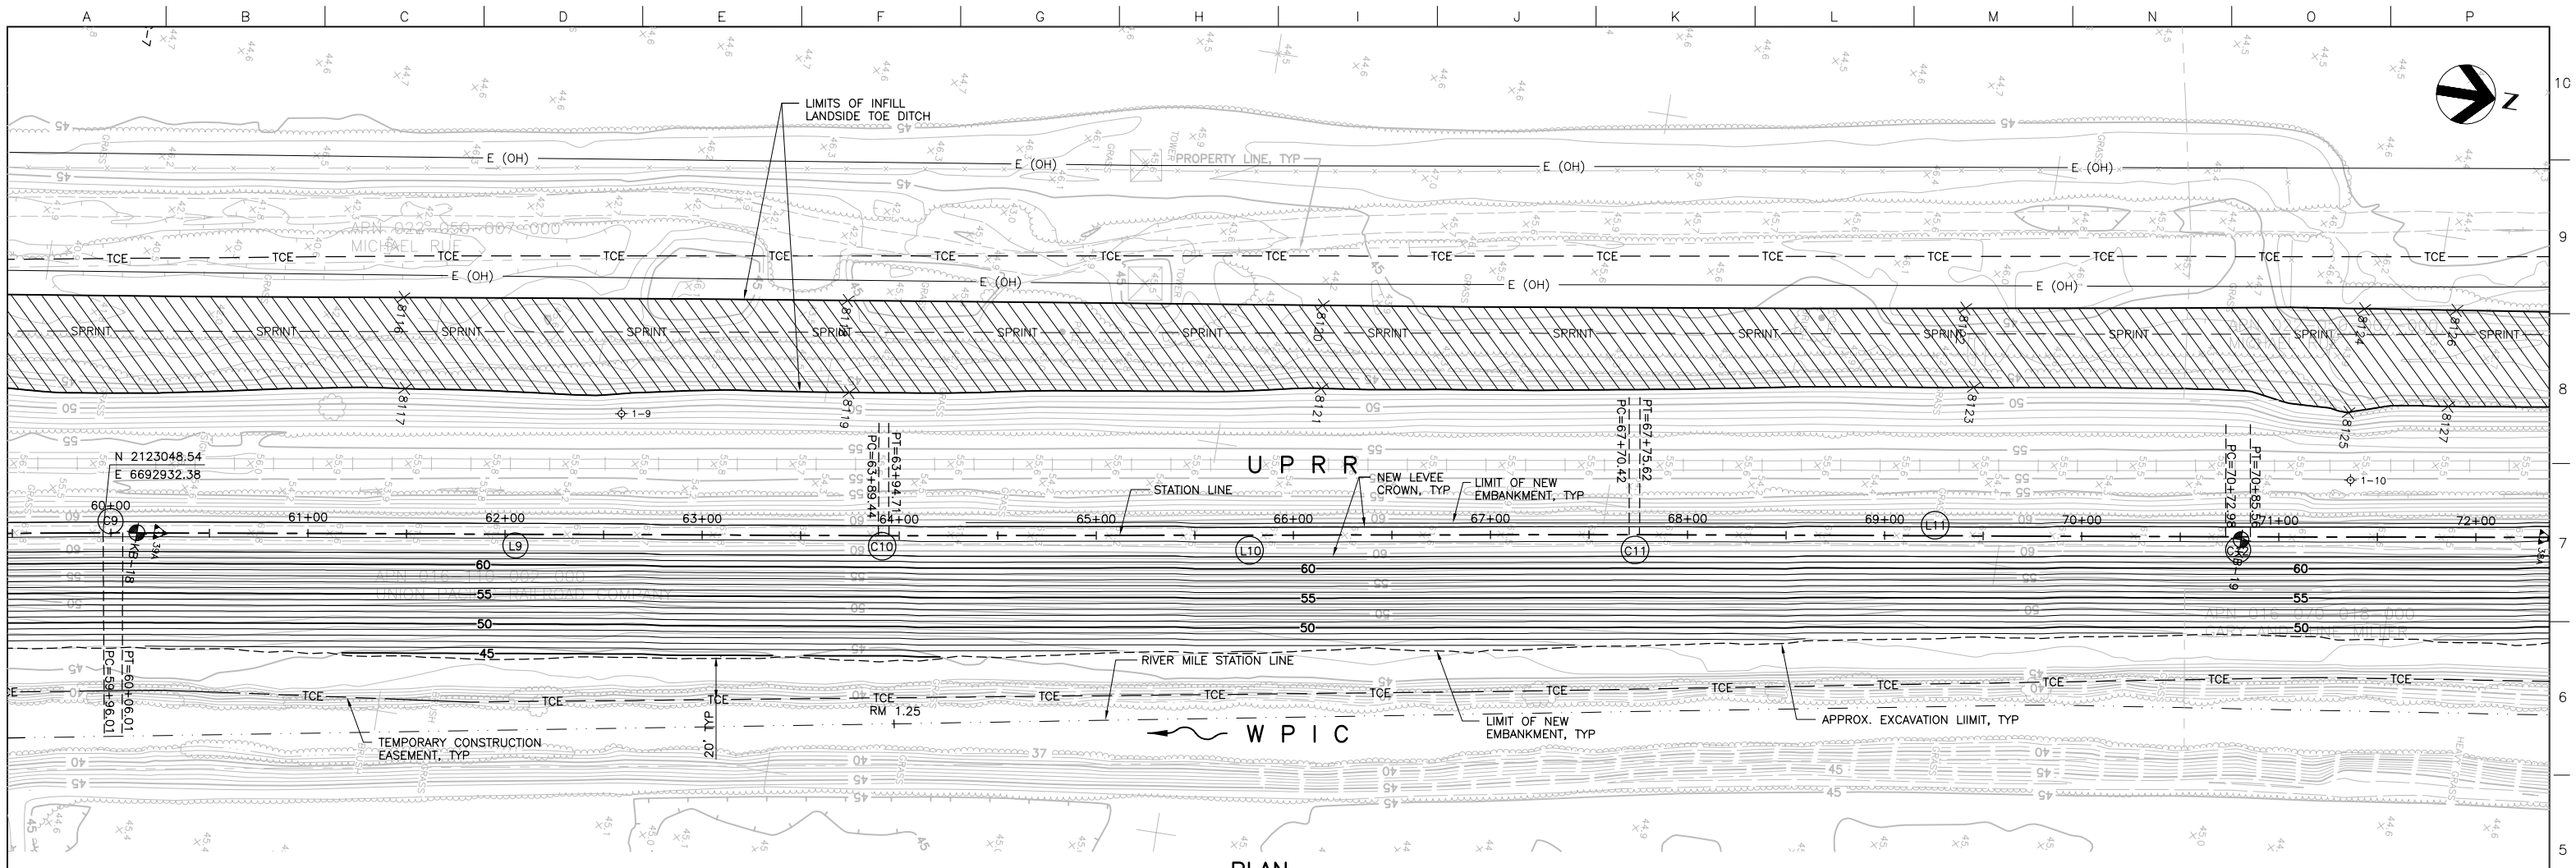

PLAN
SCALE: 1" = 40'

PROFILE
SCALE: HORIZ: 1" = 40'
VERT: 1" = 10'

Issue No.	Description	Date	Drwn.	Chkd.	Resp. Engr.	Proj. Mgr.
0	ISSUED FOR CONSTRUCTION	5/18/05	ACC	PJH	CEK	KRM

REGISTERED PROFESSIONAL ENGINEER
CHRISTOPHER KRIVANEC
No. GE2645
Exp. 12/31/06
GEOTECHNICAL
STATE OF CALIFORNIA
5/18/05

HDR Engineering, Inc.

BAR LENGTH ON ORIGINAL DRAWING EQUALS ONE INCH. ADJUST SCALE ACCORDINGLY.

Project Manager: K. MYERS
Designed: C. KRIVANEC
Designed:
Checked: P. HRADILEK
Drawn: A. COLLINS

Phase II Levee Repairs
Upper Bear River, WP Interceptor Canal and Yuba River
Reclamation District No. 784
Marysville, California

Three Rivers Levee Improvement Authority

WPIC

PLAN AND PROFILE

Date: MAY, 2005
Scale: AS NOTED
Project No.: 201064-19703
File Name: C205.DWG
Drawing No.: C-205
Issue: X

//SAC-FILSRV1/PROJECTS/201064/19703 PHASE 2 LEVEE REPAIRS/PLANS/C205.DWG
05-16-05 AJACKSON 14:56:18