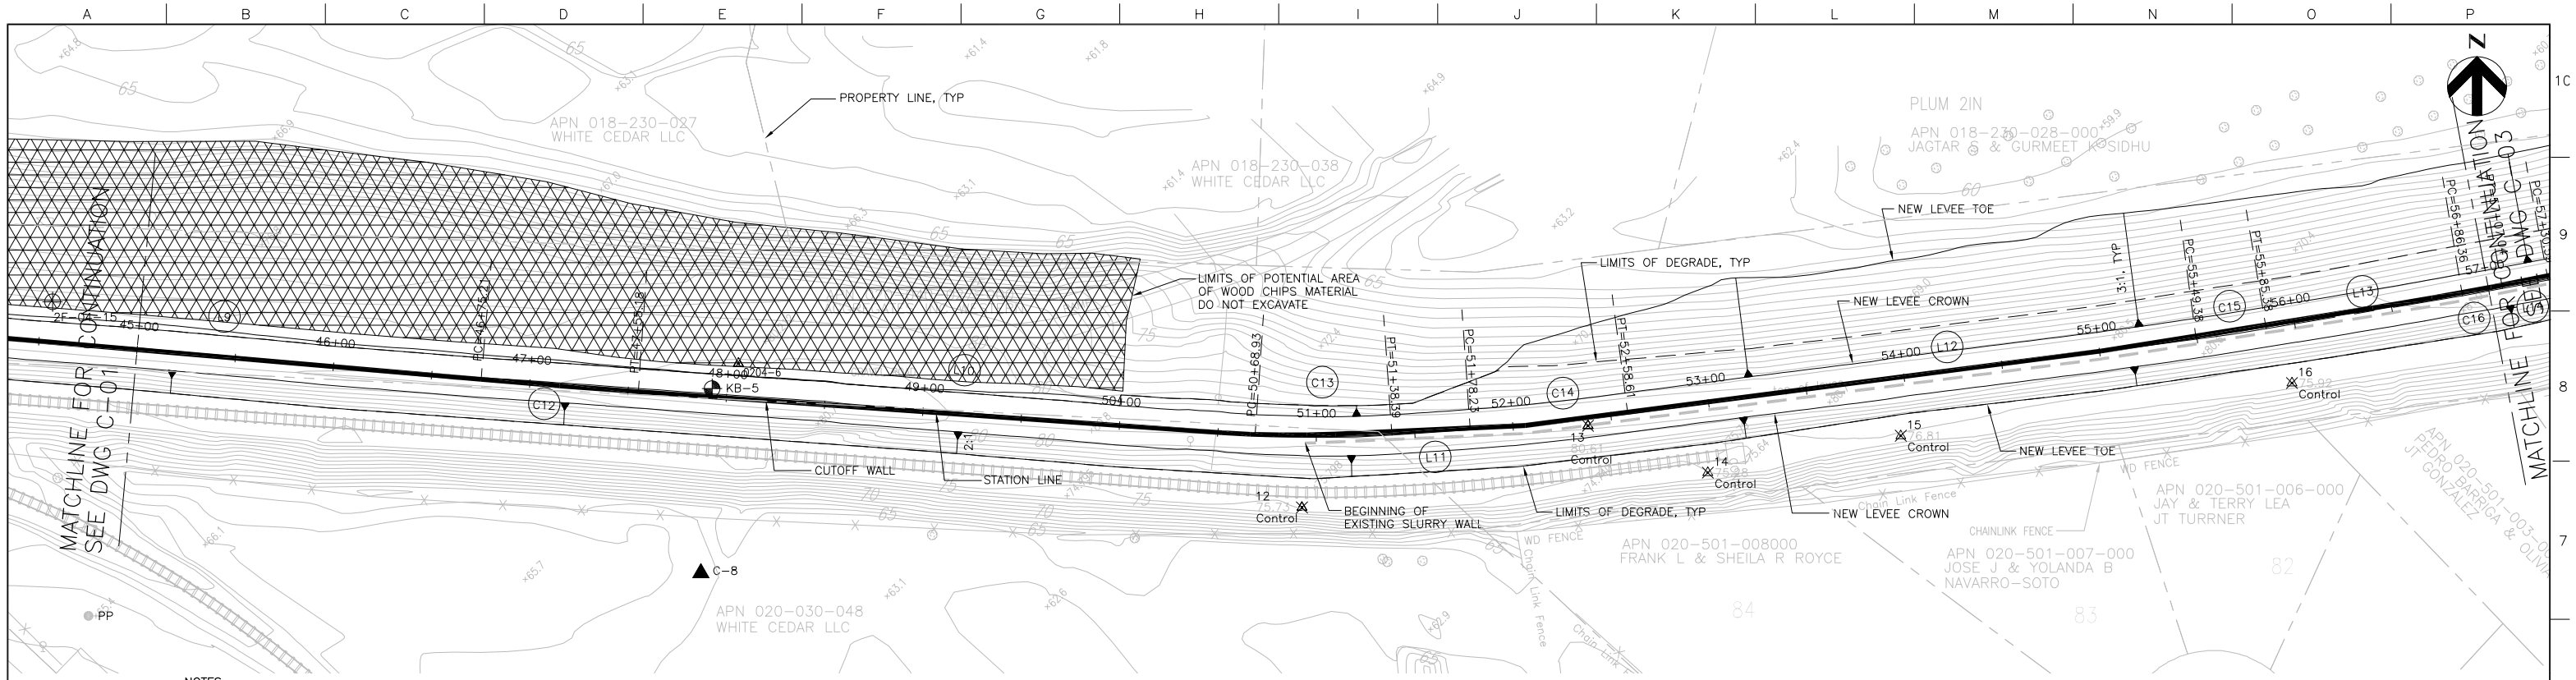

NOTES:
1. STRIP WATERSIDE SLOPE 6" FROM STA. 37+00 TO STA. 105+00.
2. REMOVE AND DISPOSE OF TOP ONE FOOT OF LEVEE CROWN MATERIAL FROM STA. 37+00 TO STA. 51+00.

PLAN
SCALE: 1" = 40'

NOTES:
1. SEE DWG C-08 FOR STATION LINE & CURVE DATA.

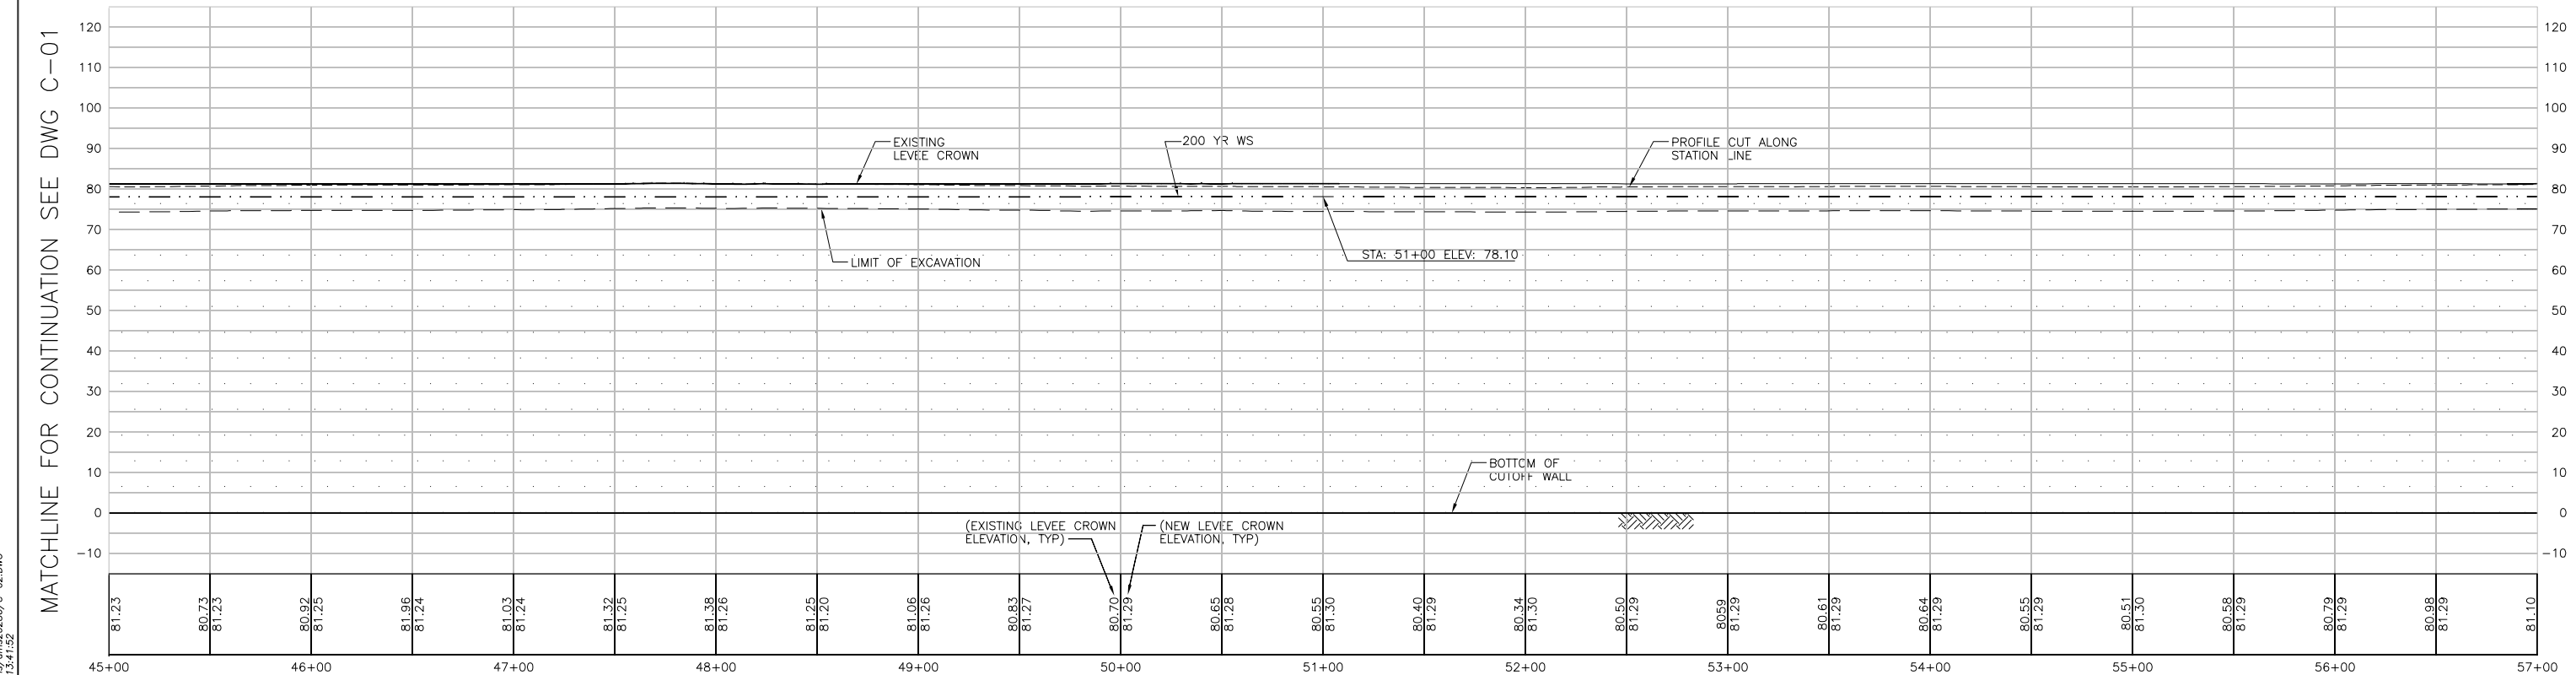

PROFILE
HORIZ: 1" = 40'
VERT: 1" = 20'

Issue No.	Description	Date	Drawn.	Chkd.	Resp. Engr.	Proj. Mgr.
1	NEW TOE LINE SHOWN ON DRAWING	8/31/06	ACC	PJH	BWJ	KRM
A	ISSUED FOR BIDS	6/12/06	ACC	PJH	BWJ	KRM

REGISTERED PROFESSIONAL ENGINEER KARL W. JOHNSON C 63158 Exp. 6/30/08 CIVIL STATE OF CALIFORNIA
10/13/06

HDR Engineering, Inc.

BAR LENGTH ON ORIGINAL DRAWING EQUALS ONE INCH. ADJUST SCALE ACCORDINGLY.

Project Manager
Designed: B. JOHNSON
Designed
Checked
Drawn: A. COLLINS

Phase IV Levee Repairs
Yuba River
Reclamation District No. 784
Marysville, California

Three Rivers Levee Improvement Authority

YUBA RIVER
PLAN AND PROFILE
STATION 45+00 TO 57+00

Date	Project No.	Drawing No.	Issue
JUNE, 2006	201064-36522	C-02	A
Scale: AS NOTED	File Name		

C:/PWworking/SAC/acollins/dma20286/C-02.DWG
02-22-07 ACOLLINS 13:41:52