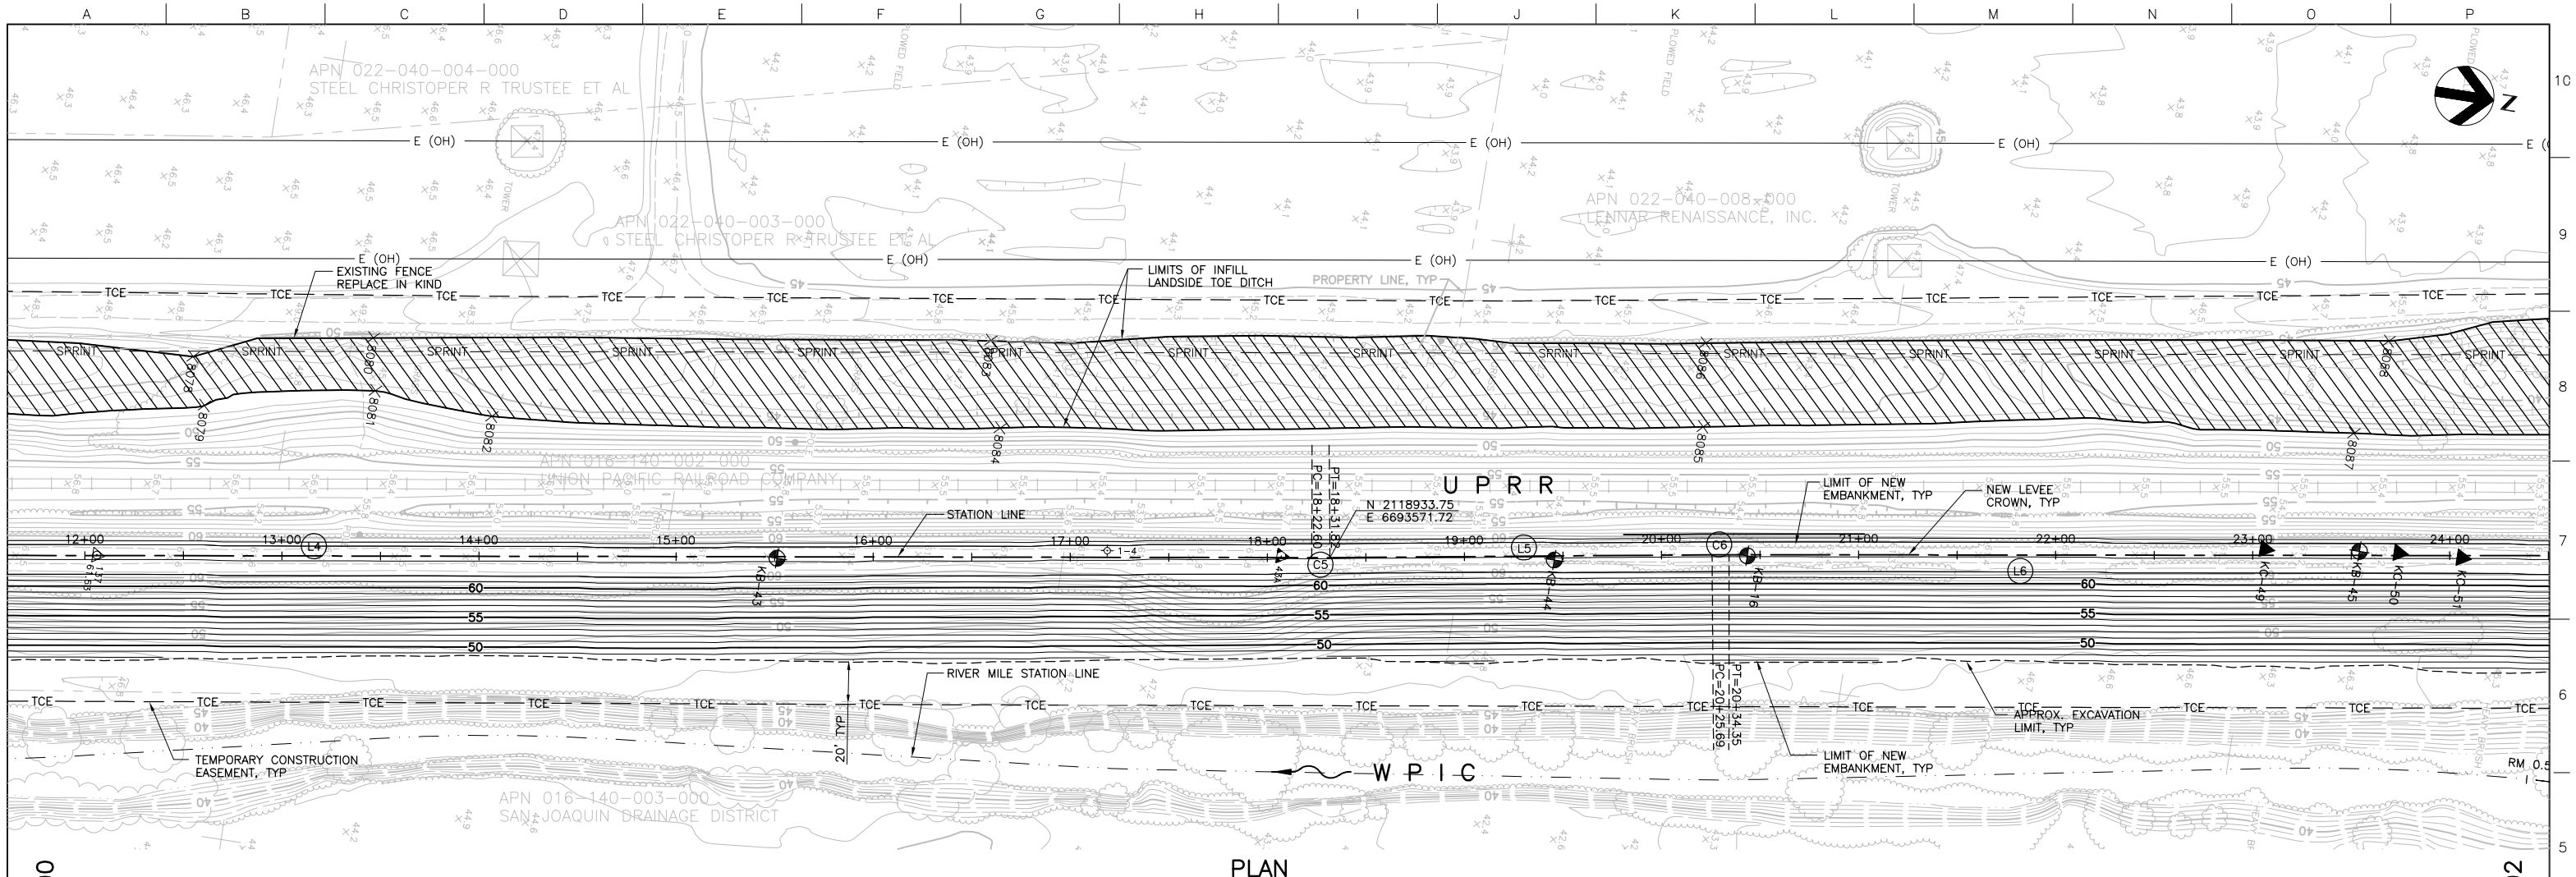

PLAN
SCALE: 1" = 40'

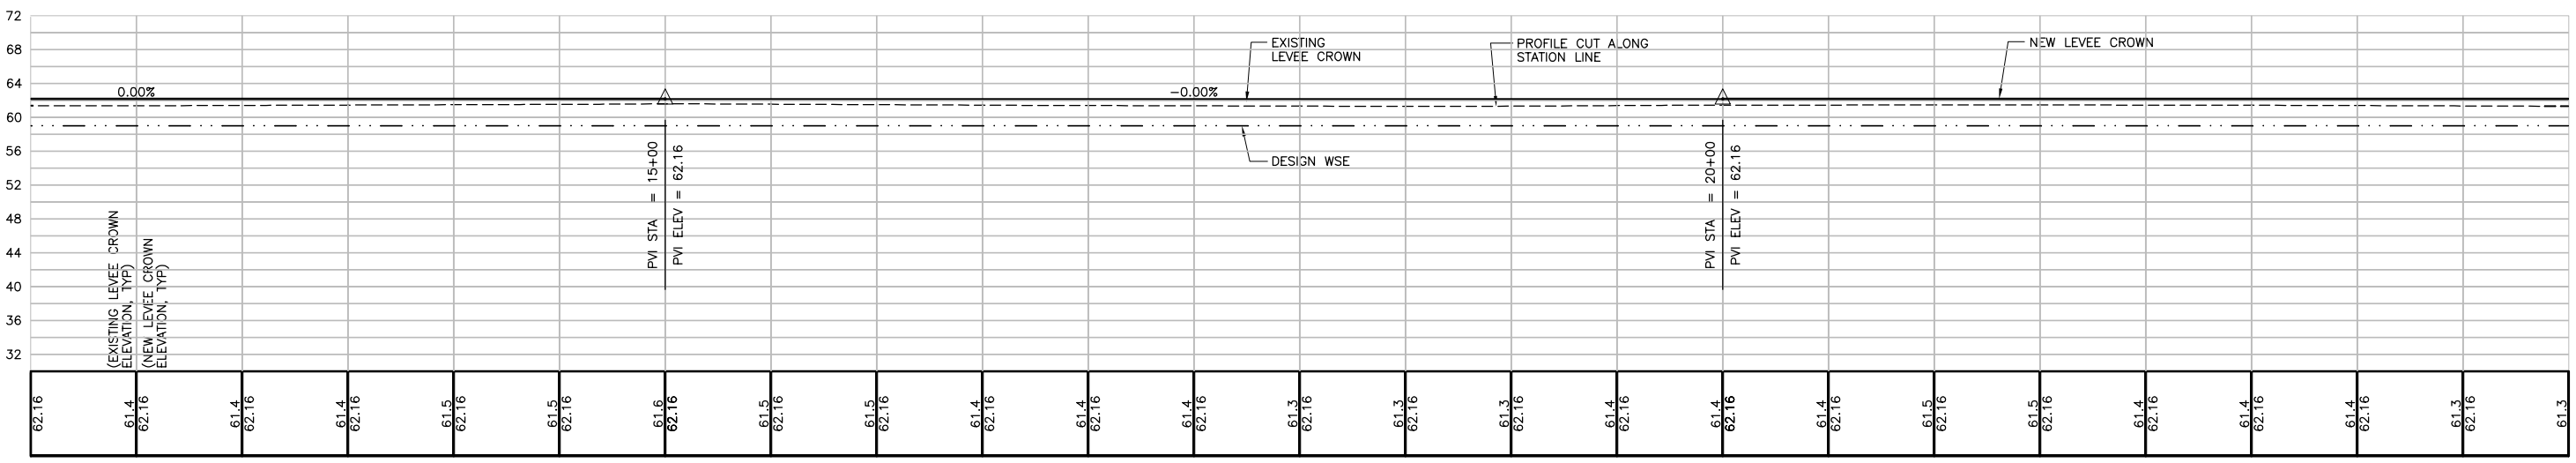

PROFILE
SCALE: HORIZ: 1" = 40'
VERT: 1" = 10'

Issue No.	Description	Date	Drwn.	Chkd.	Resp. Engr.	Proj. Mgr.
0	ISSUED FOR CONSTRUCTION	5/18/05	ACC	PJH	CEK	KRM

REGISTERED PROFESSIONAL ENGINEER
CHRISTOPHER KRIVANEC
No. GE2645
Exp. 12/31/06
GEOTECHNICAL
STATE OF CALIFORNIA
5/18/05

HDR Engineering, Inc.

BAR LENGTH ON ORIGINAL DRAWING EQUALS ONE INCH. ADJUST SCALE ACCORDINGLY.

Project Manager: K. MYERS
Designed: C. KRIVANEC
Designed:
Checked: P. HRADILEK
Drawn: A. COLLINS

Phase II Levee Repairs
Upper Bear River, WP Interceptor Canal and Yuba River
Reclamation District No. 784
Marysville, California

Three Rivers Levee Improvement Authority

WPIC

PLAN AND PROFILE

Date	Project No.	Drawing No.	Issue
MAY, 2005	201064-19703	C-201	X
Scale: AS NOTED	File Name: C201.DWG		

//SAC-FILSRV1/PROJECTS/201064/19703 PHASE 2 LEVEE REPAIRS/PLANS/C201.DWG
05-16-05 AJACKSON 16:01:20