


PLAN
SCALE: 1" = 40'

MATCHLINE FOR CONTINUATION SEE DWG C-202

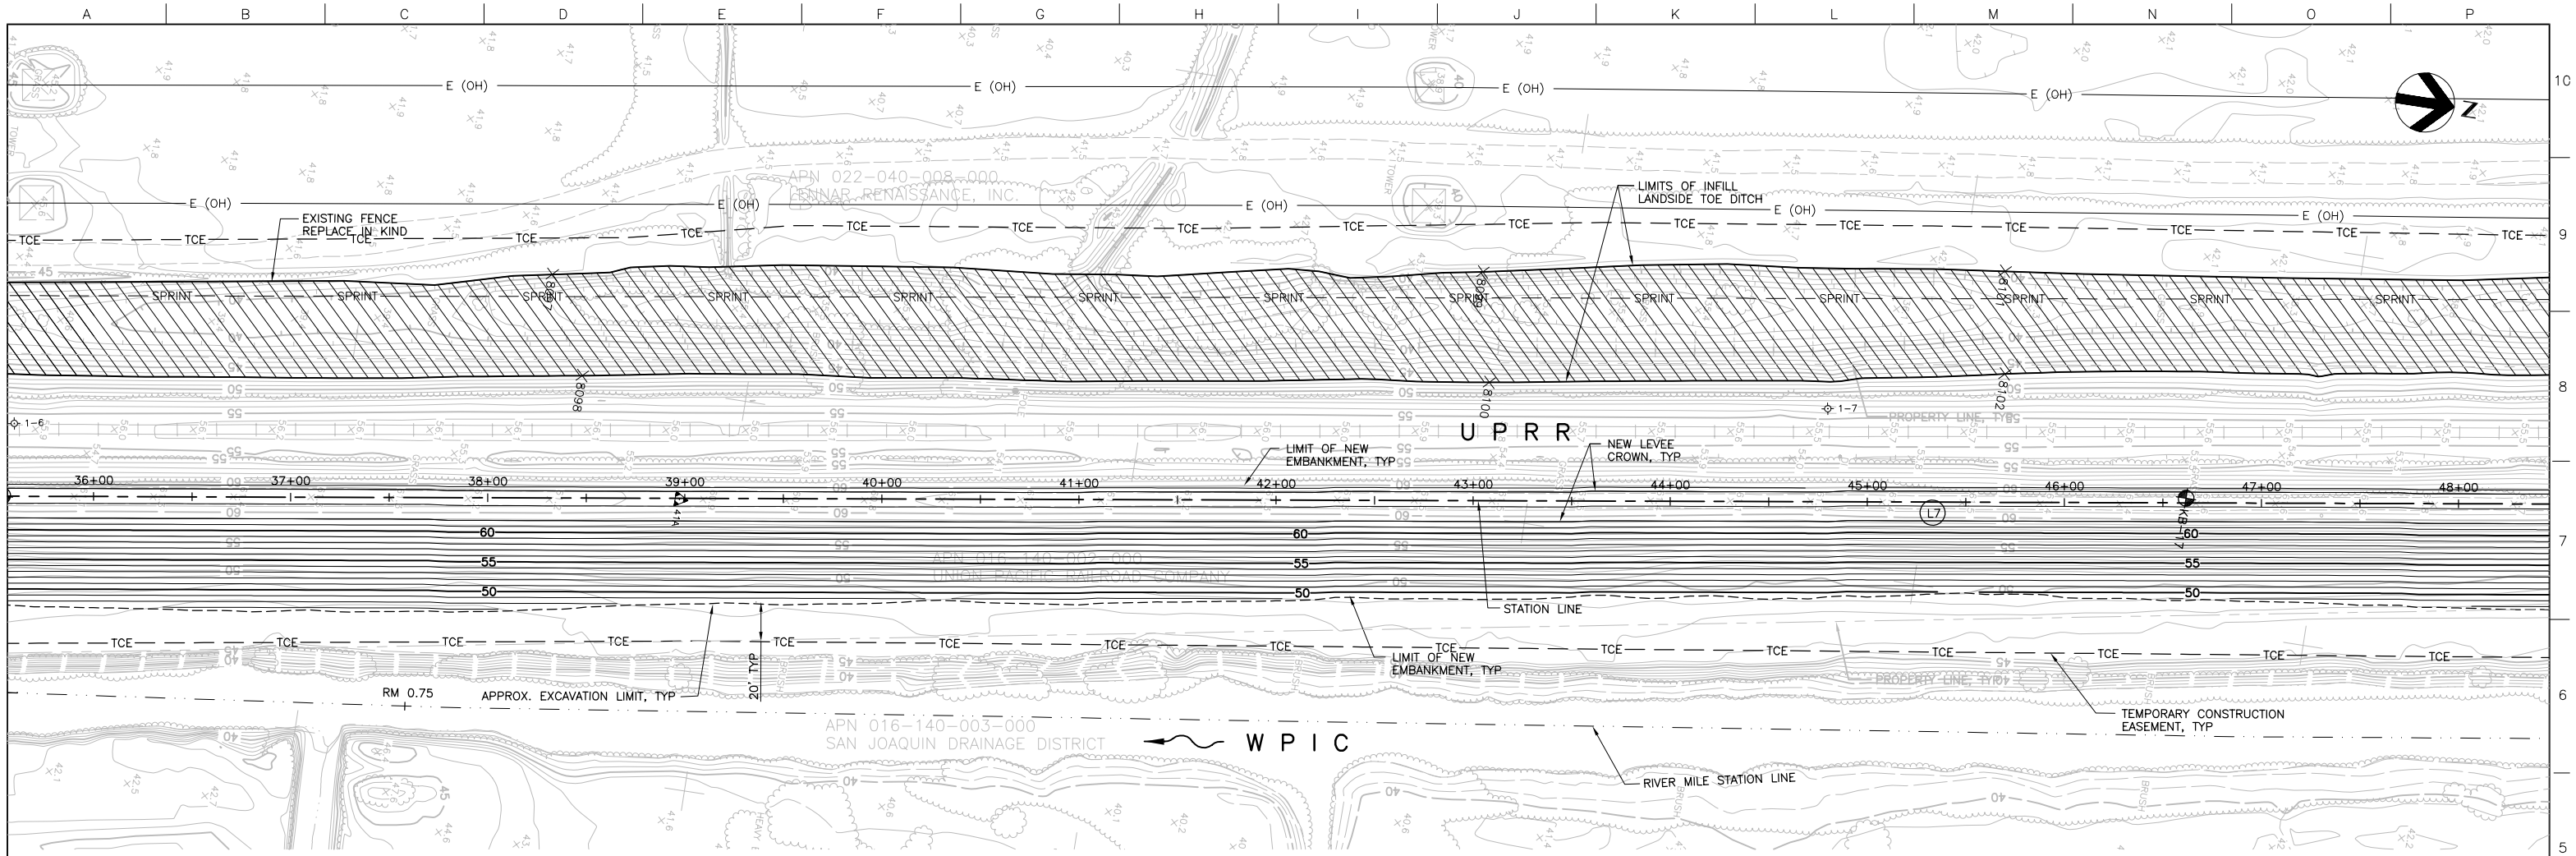


PROFILE
SCALE: HORIZ: 1" = 40'
VERT: 1" = 10'

MATCHLINE FOR CONTINUATION SEE DWG C-204

| Issue No. | Description | Date | Drwn. | Chkd. | Resp. Engr. | Proj. Mgr. |
|---|---|---|---|---|---|---|
| 0 | ISSUED FOR CONSTRUCTION | 5/18/05 | ACC | PJH | CEK | KRM |

REGISTERED PROFESSIONAL ENGINEER
CHRISTOPHER KRIVANEC
No. GE 2645
Exp. 12/31/06
GEOTECHNICAL
STATE OF CALIFORNIA
5/18/05

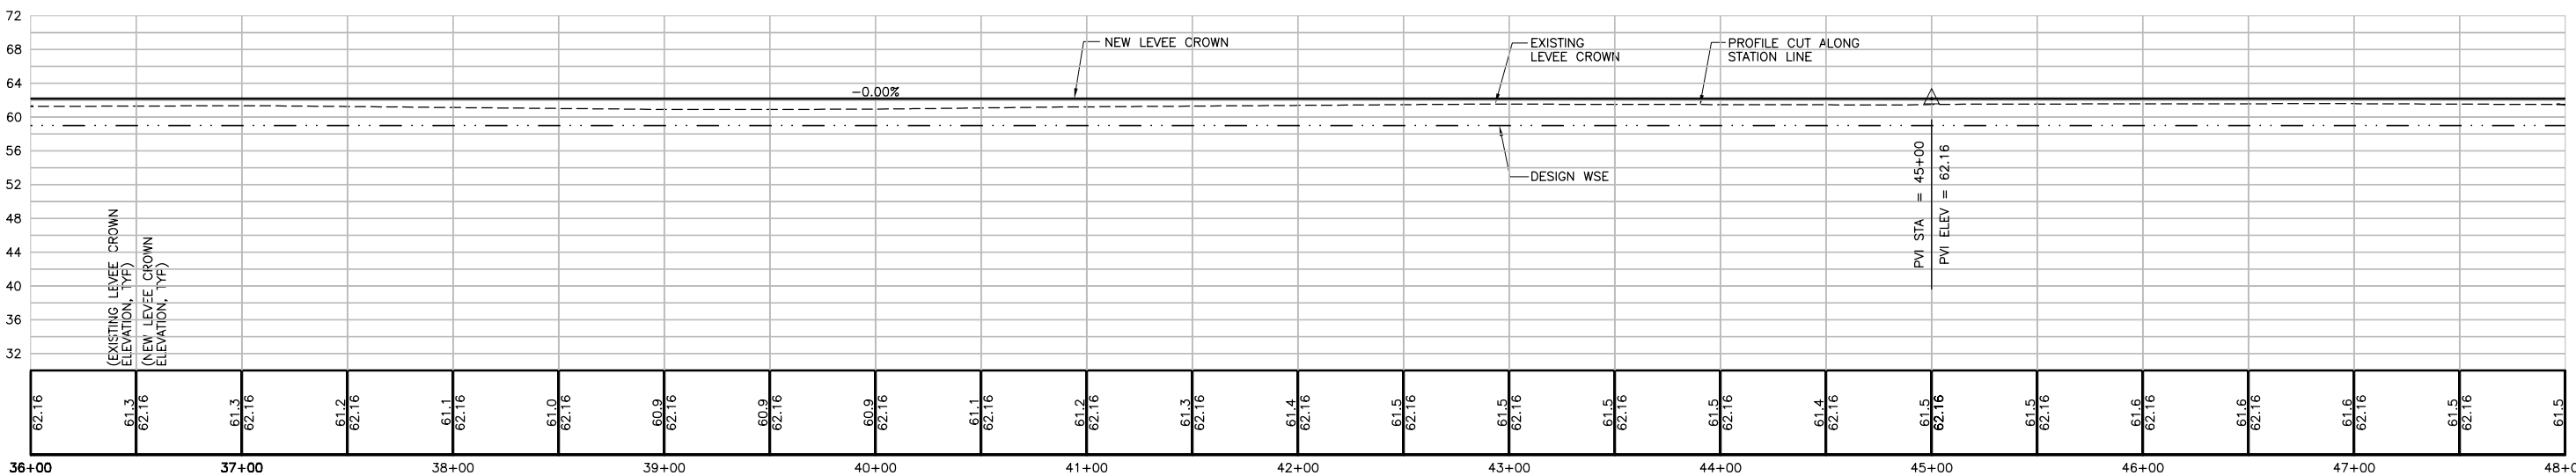HDR Engineering, Inc.

BAR LENGTH ON ORIGINAL DRAWING EQUALS ONE INCH. ADJUST SCALE ACCORDINGLY.

| | |
|---|---|
| Project Manager | K. MYERS |
| Designed | C. KRIVANEC |
| Designed | |
| Checked | P. HRADILEK |
| Drawn | A. COLLINS |

Phase II Levee Repairs
Upper Bear River, WP Interceptor Canal and Yuba River
Reclamation District No. 784
Marysville, California

Three Rivers Levee Improvement Authority

**WPIC**

**PLAN AND PROFILE**

| Date | Project No. | Drawing No. | Issue |
|---|---|---|---|
| MAY, 2005 | 201064-19703 | C-203 | X |
| Scale: AS NOTED | File Name: C203.DWG | | |

//DAD-FILSRV1/PROJECTS/201064/19703 PHASE 2 LEVEE REPAIRS/PLANS/C203.DWG
05-16-05 ANDERSON 1604.432